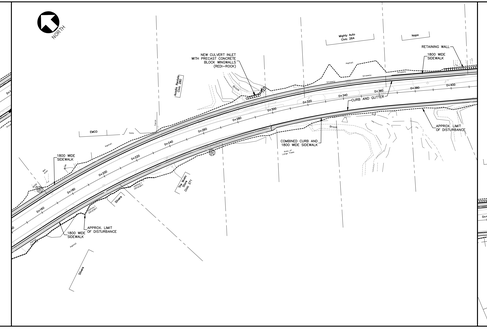
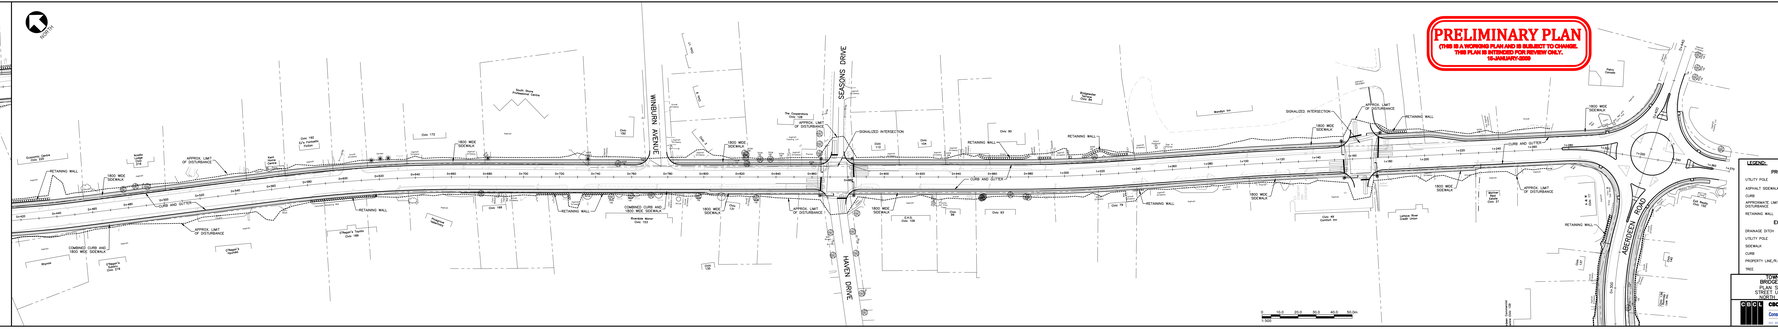

PRELIMINARY PLAN
(THIS IS A WORKING PLAN AND IS SUBJECT TO CHANGE.
THIS PLAN IS INTENDED FOR REVIEW ONLY.
NORTH STREET
LAMAVE STREET
1800 WIDE SIDEWALK
APPROX. LIMIT OF DISTURBANCE
CURB AND GUTTER


EXISTING CULVERT
RETAINING WALL
1800 WIDE SIDEWALK
APPROX. LIMIT OF DISTURBANCE
CURB AND GUTTER


PRELIMINARY PLAN
(THIS IS A WORKING PLAN AND IS SUBJECT TO CHANGE.
THIS PLAN IS INTENDED FOR REVIEW ONLY.
SEASONS DRIVE
HAVEN DRIVE
ABERDEEN ROAD
SIGNALIZED INTERSECTION
RETAINING WALL
1800 WIDE SIDEWALK
CURB AND GUTTER
APPROX. LIMIT OF DISTURBANCE
LEGEND
PROPOSED
UTILITY POLE
ASPHALT SIDEWALK
CURB
APPROXIMATE LIMIT OF DISTURBANCE
RETAINING WALL
EXISTING
DRAINAGE DITCH
UTILITY POLE
SIDEWALK
CURB
PROPERTY LINE/R.O.W.
TREE
TOWN OF BRIDGEWATER
PLAN SHOWING
CBCL LIMITED
Consulting Engineers